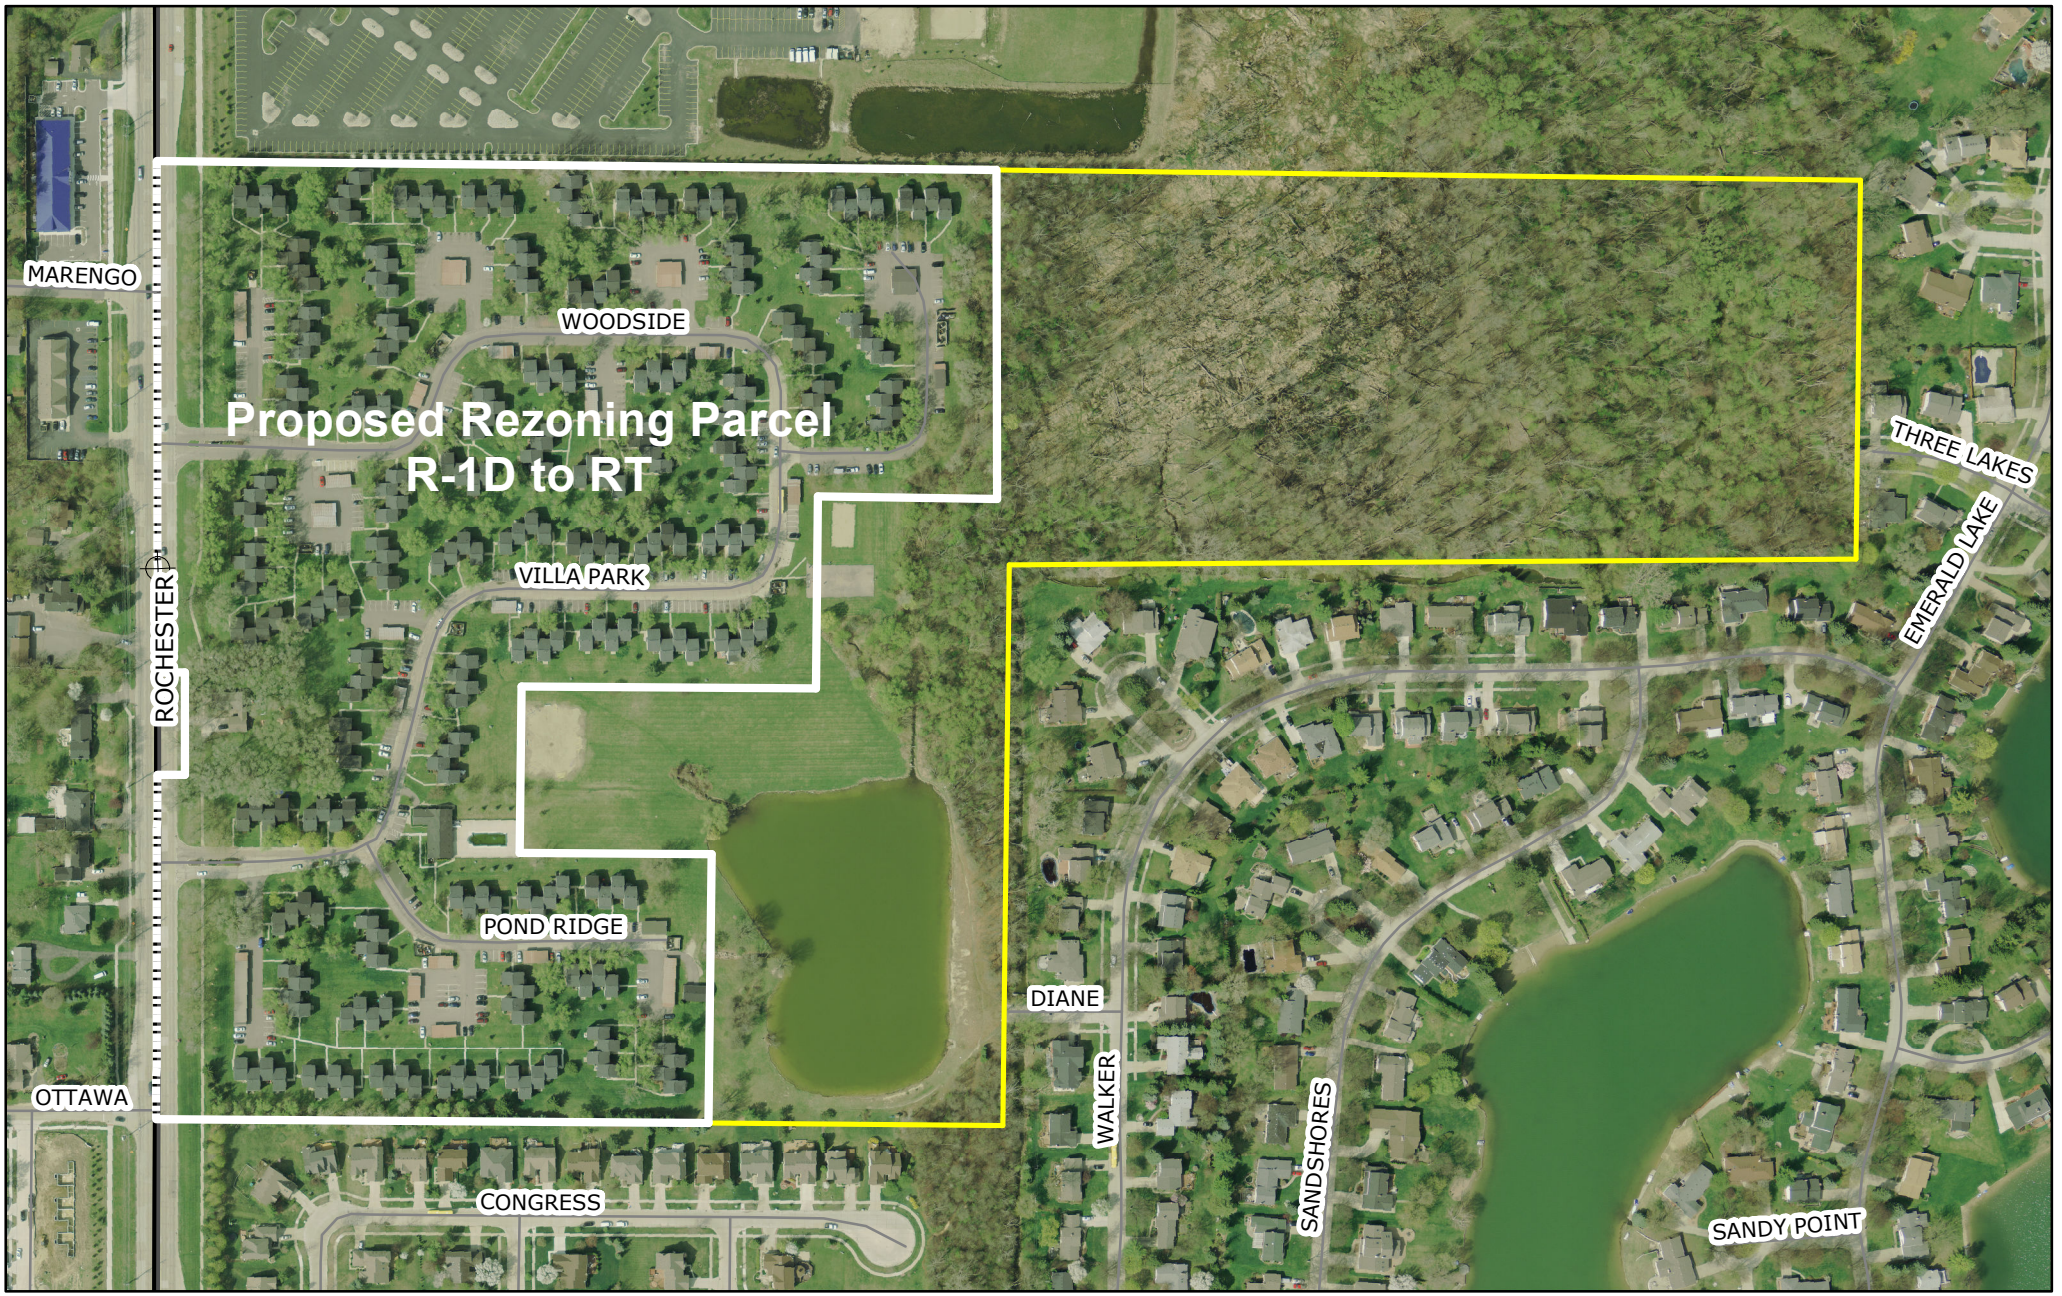

Rochester Villas Proposed Rezoning Sketch
Parcel #88-20-02-301-010

1 inch = 300 feet

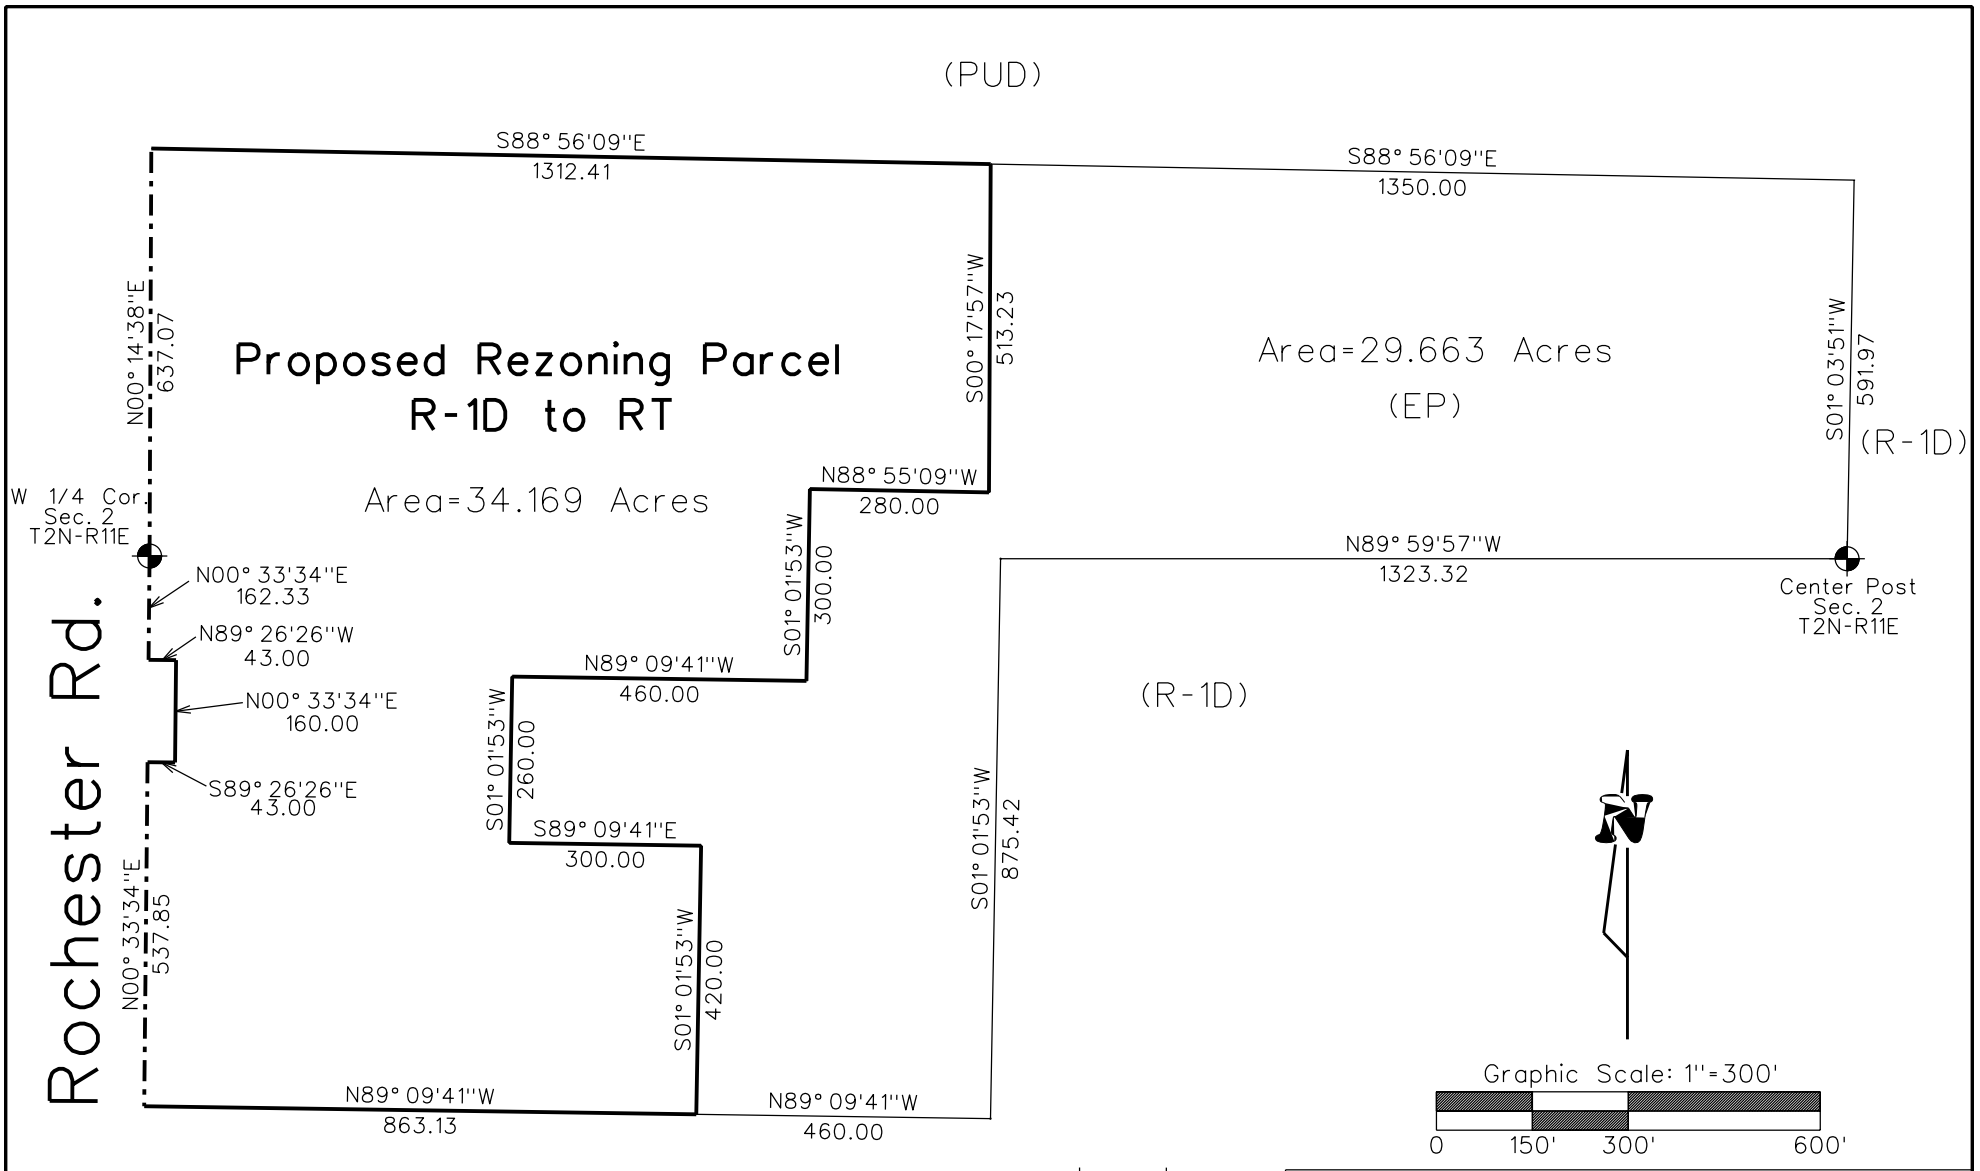

NOTE: Sketch was prepared from best available records.
No field work was completed.

DATE	REV.

Document Prepared By
George J. Ballard III, P.S.
Land Surveyor

CONTRACT NO.
N/A

CITY OF TROY
OAKLAND COUNTY, MICHIGAN

Rochester Villas Proposed Rezoning Sketch
Parcel #88-20-02-301-010

FILE: Rezoning_Sketch_Planning Dept_01092013.DGN

SCALE	DRAWN BY	NAME GJBIII	DATE 01-09-13
HOR. 1"=300'	CHECKED BY	NAME	DATE XX-XX-XX
VER. 1"=X'		SHEET NO.	JOB NO.
STEVEN J. VANDETTE, P.E.		1OF1	N/A
CITY ENGINEER			